

MS4 Storm Sewer Map

University of Wisconsin - Stevens Point
Stevens Point, Wisconsin

PREPARED FOR:
WISCONSIN DEPARTMENT OF NATURAL RESOURCES

DATE: MARCH 31, 2024


A/E OF RECORD

BLOOM COMPANIES LLC
10501 W. RESEARCH DR, SUITE 100
MILWAUKEE, WI
414-771-3390

DAWING INDEX	
Sheet Number	Sheet Title
1	TITLE SHEET
2	OVERVIEW
3	ENLARGEMENT 1
4	ENLARGEMENT 2
5	ENLARGEMENT 3
6	ENLARGEMENT 4
7	ENLARGEMENT 5
8	ENLARGEMENT 6
9	ENLARGEMENT 7
10	ENLARGEMENT 8

PROJECT CONTACTS

Stephen 'Brad' Clark
bclark@bloomcos.com
312-248-8626

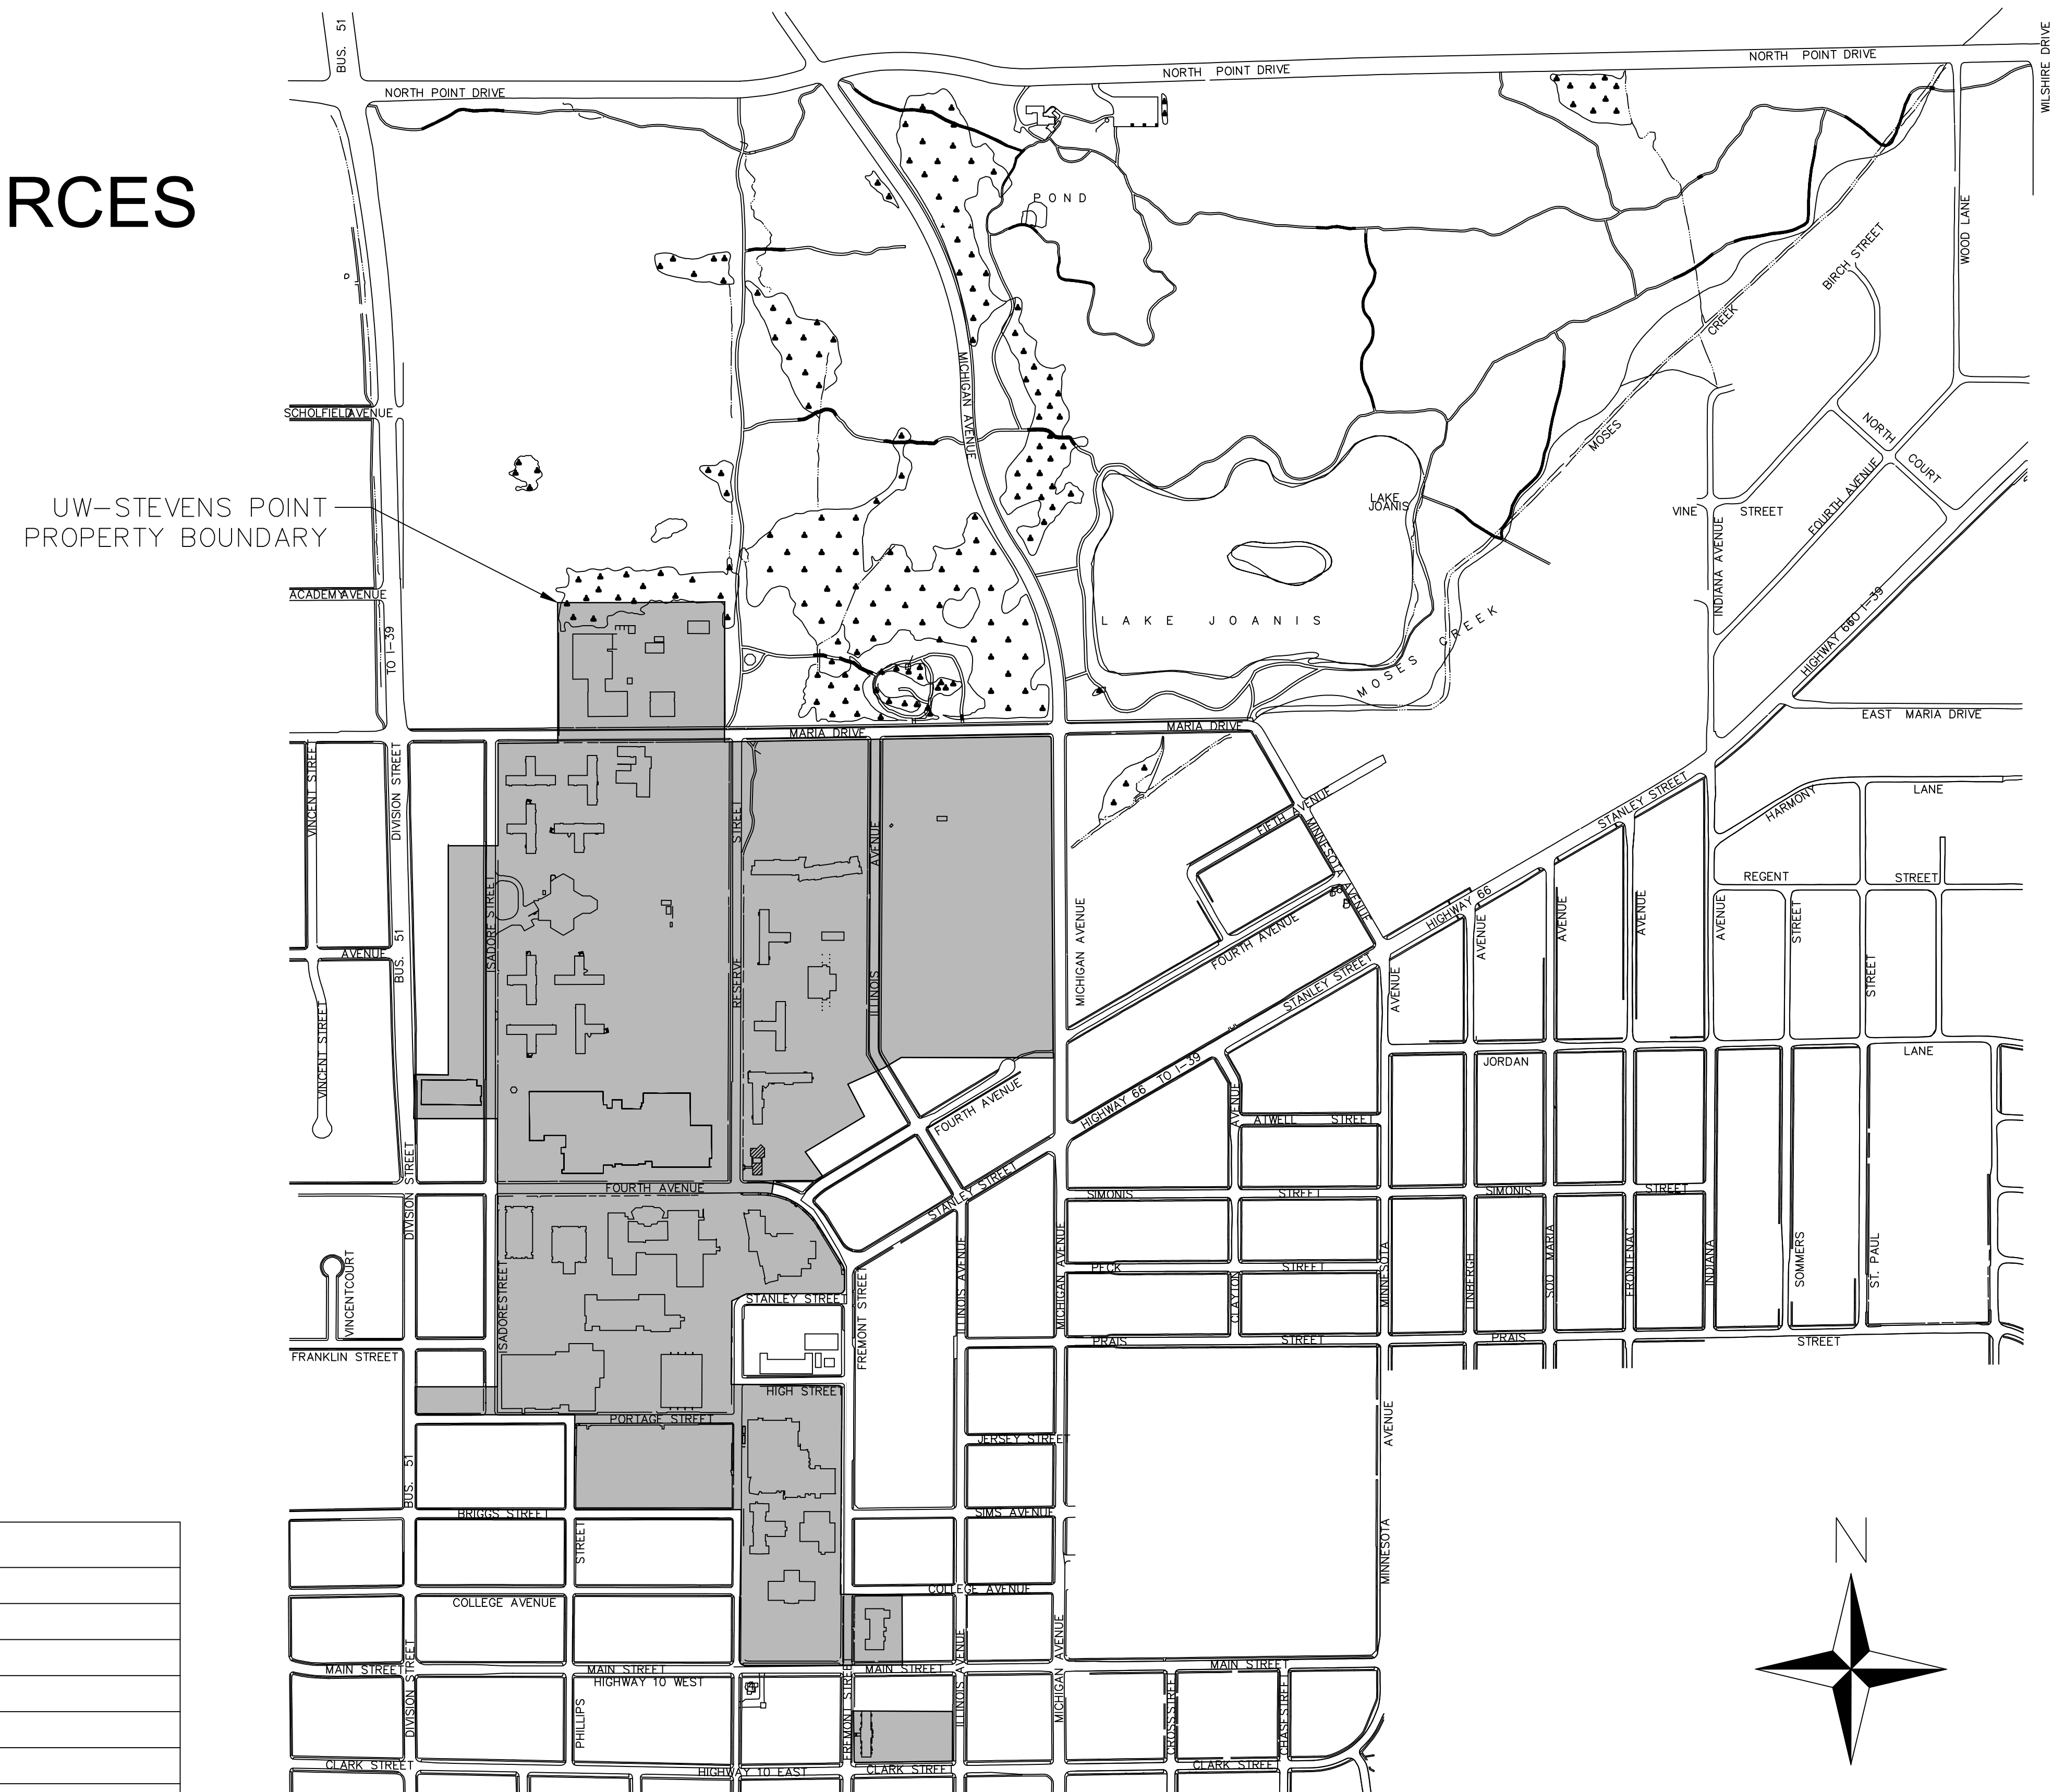


Consultant:



BLOOM
COMPANIES, LLC
Infrastructure Innovation and Ingenuity

1 W. Research Drive • Milwaukee, WI 53226
Phone: (414) 771-3390 Fax: (414) 771-4490

KEY MAP

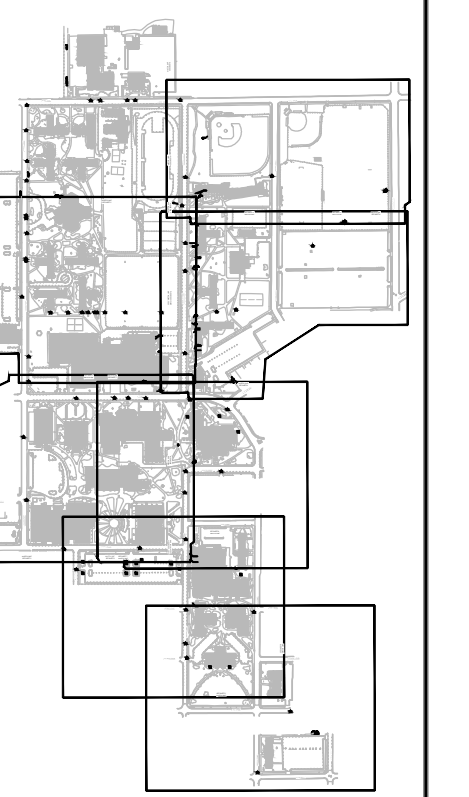

MS4 STORM SEWER MAP
UNIVERSITY OF WISCONSIN
STEVENS POINT
STEVENS POINT, WISCONSIN

Sheet Title:
TITLE SHEET

TITLE SHEET

visions:

Date:	
-------	--

--	--

--	--	--

--	--

--	--	--

--	--	--

graphic

ale	NIS

om	BM
----	----

Index	


e	MS.
---	-----


03	
----	--

ued	03,
-----	-----

et

number

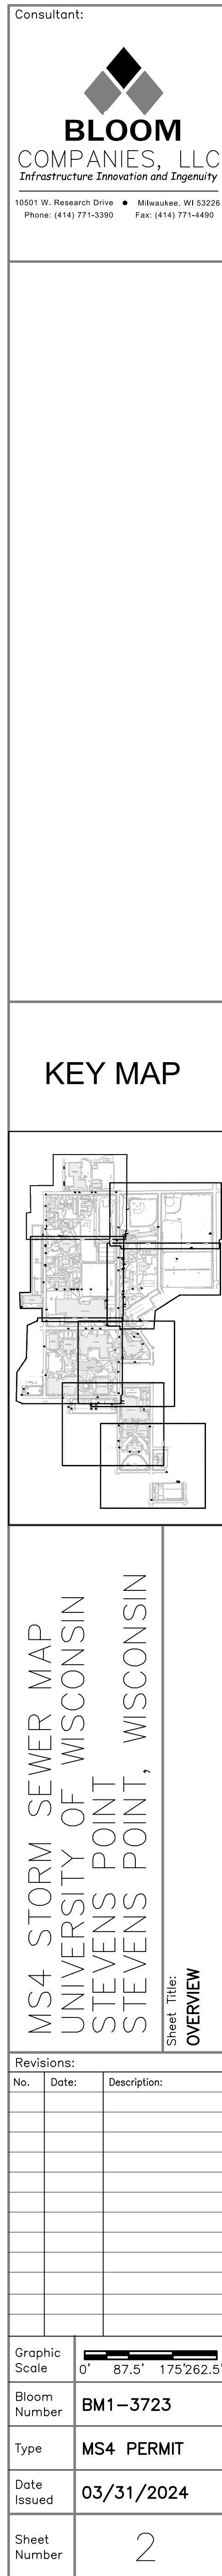[illegible]

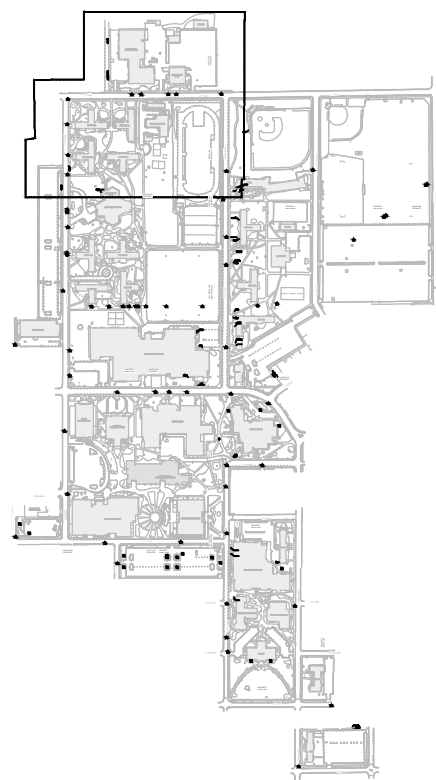

MS4 STORM SEWER MAP
UNIVERSITY OF WISCONSIN
STEVENS POINT
STEVENS POINT, WISCONSIN

Sheet Title: ENLARGEMENT 1

Revisions:		
No.	Date:	Description:

[illegible]

Graphic Scale

A horizontal scale bar with four segments. The first segment is labeled '0'', the second '20'', the third '40'', and the fourth '60''. The segments are separated by vertical tick marks.


Bloom Number	BM1-3723
--------------	----------




Number	
Type	MS4 PERMIT

Date	03/31/2023
------	------------


Issued	03/31/2024

Sheet Number	3
--------------	---


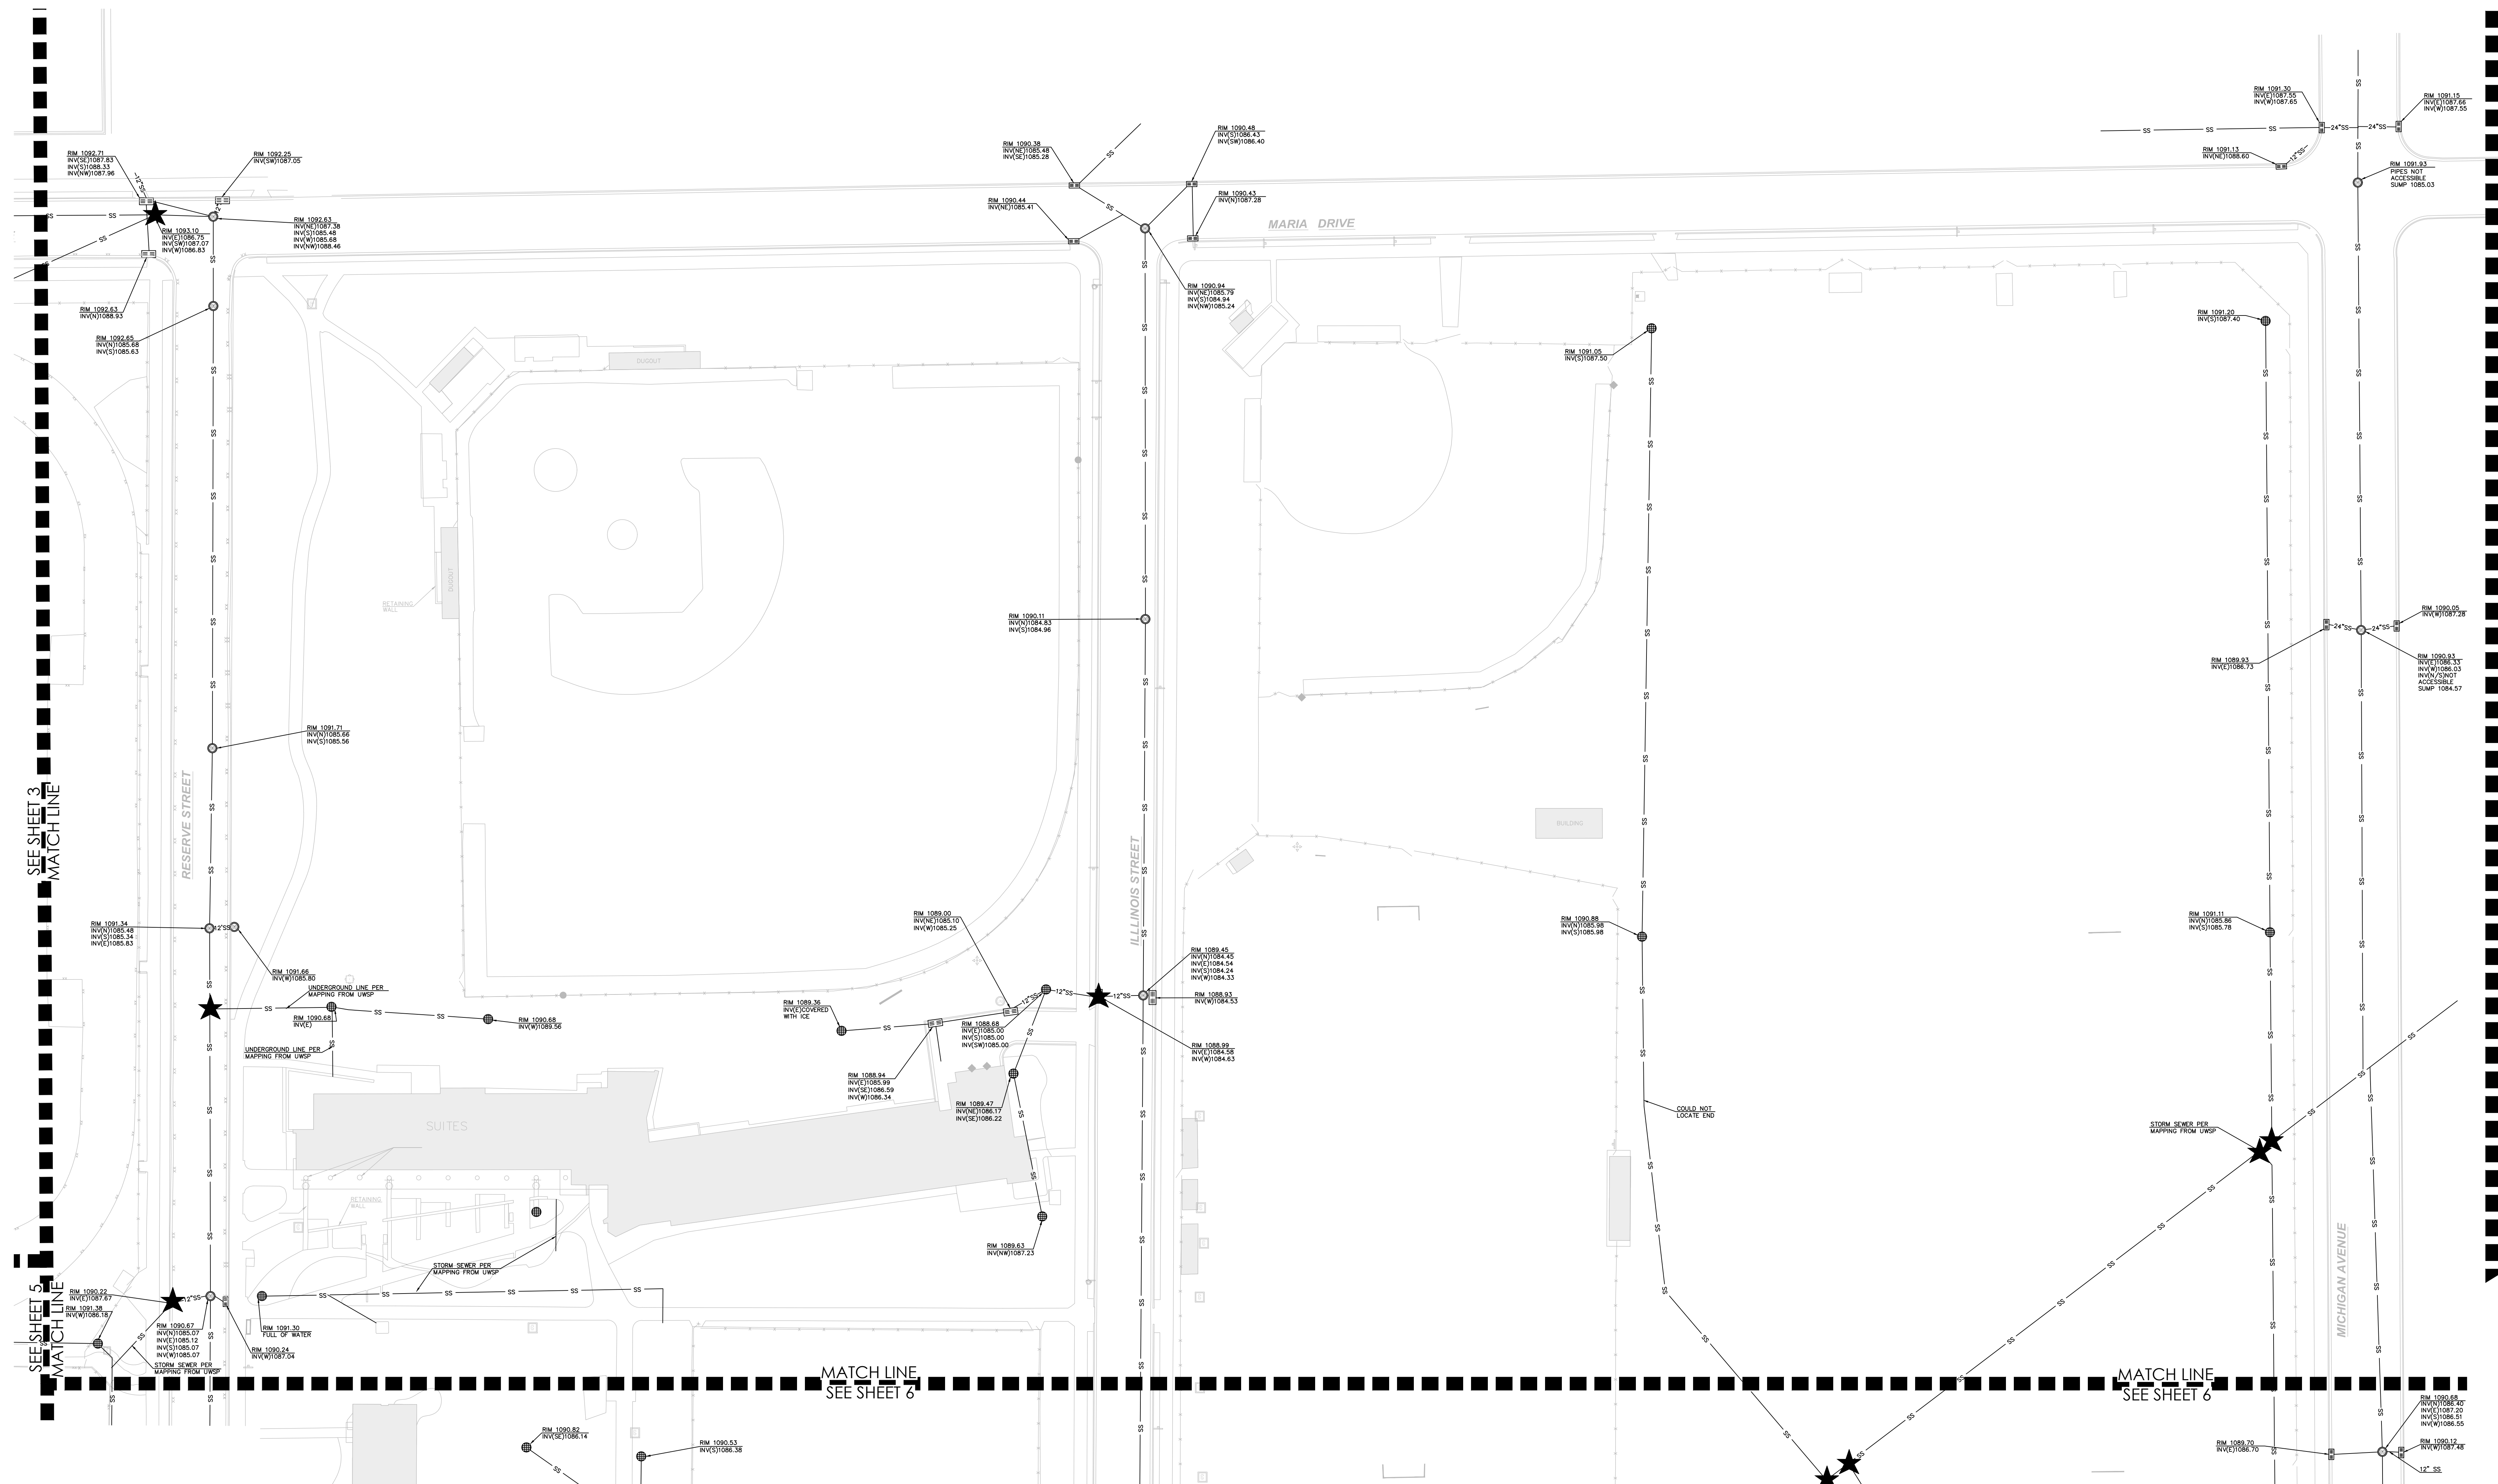


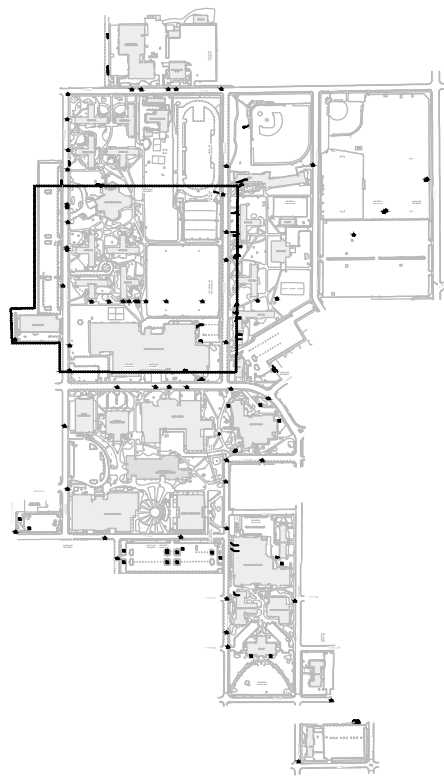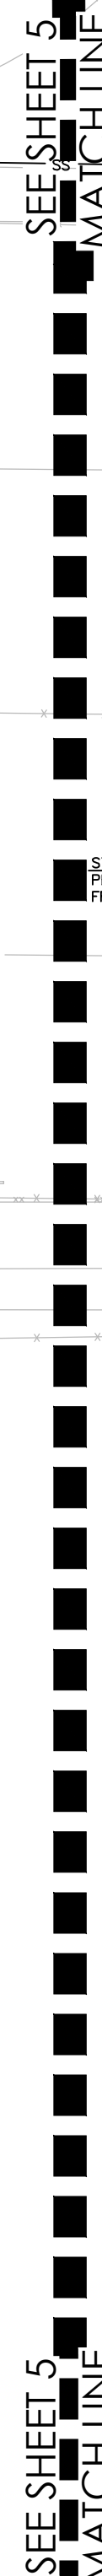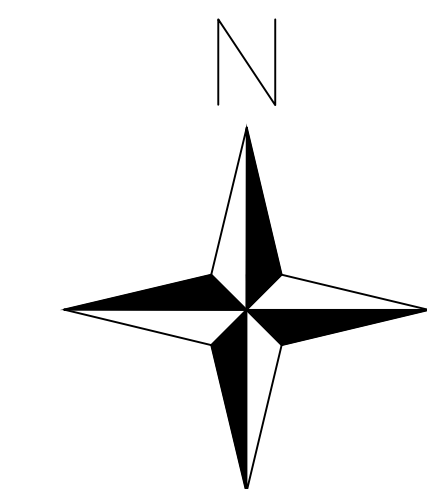

Revisions:		
No.	Date:	Description:

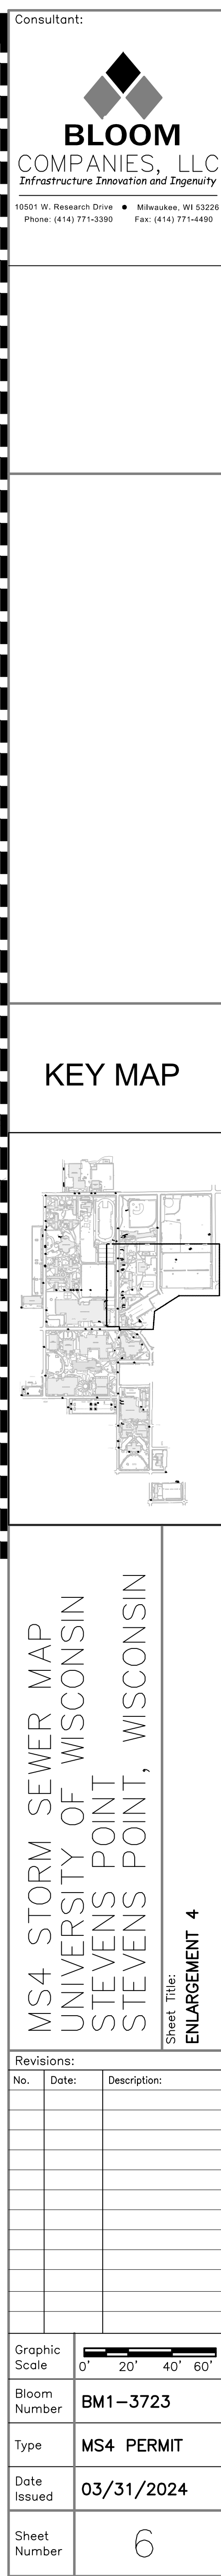

Revisions:	
No.	Description:
Graphic Scale	
Bloom Number	BM1-3723
Type	MS4 PERMIT
Date Issued	03/31/2024
Sheet Number	6

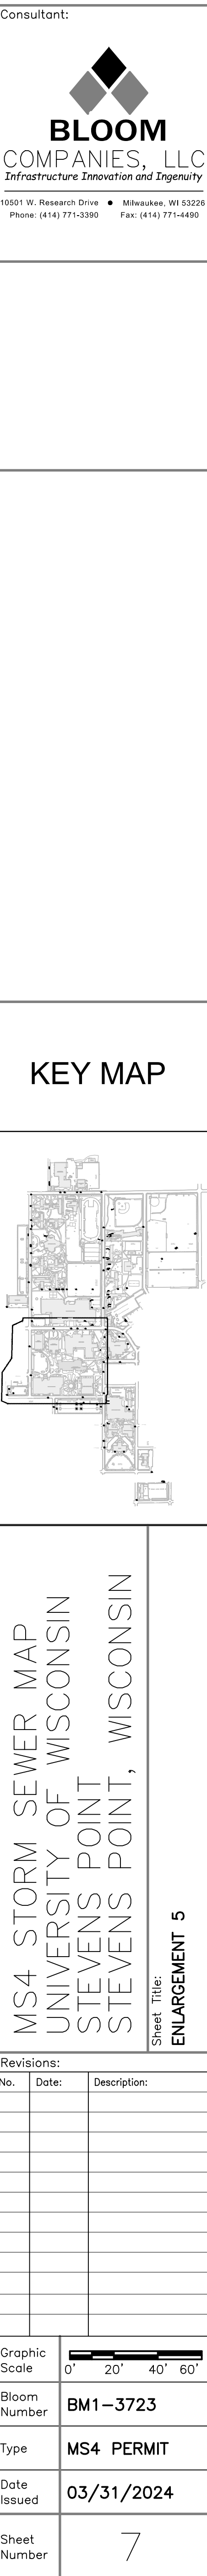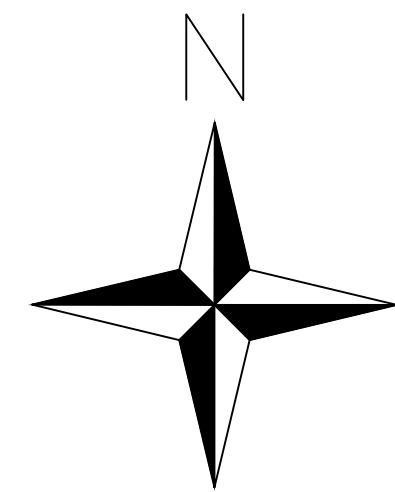



[illegible]

Sheet Title:
ENLARGEMENT 8

[illegible]